PRELIMINARY DRAWING

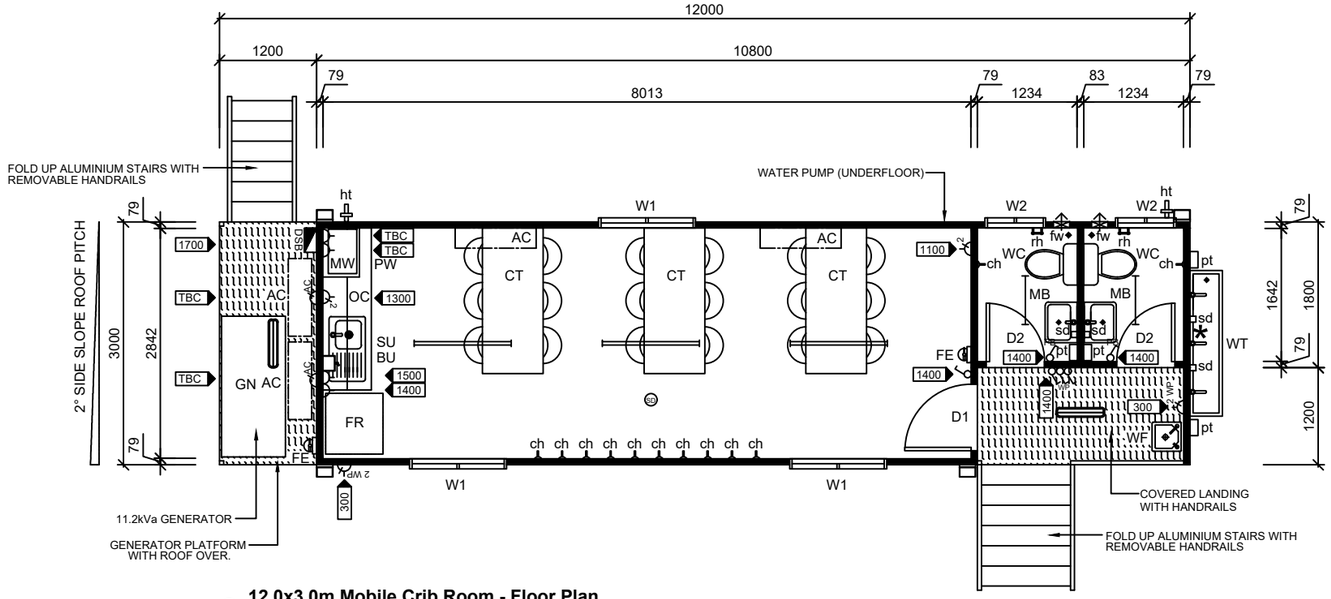

12.0x3.0m Mobile Crib Room - Floor Plan

Scale 1:75

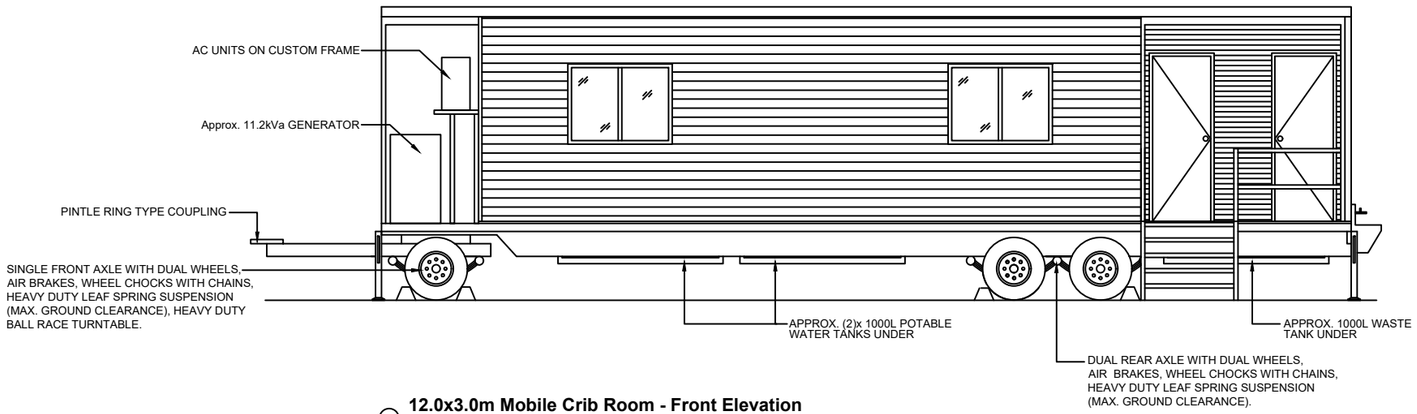

12.0x3.0m Mobile Crib Room - Front Elevation

Scale 1:75

Colour Schedule

External		
Cladding	-	Surfmist
Roof	-	Zincalume
Flashings	-	Surfmist
Capping	-	Surfmist
Doors	-	White
Windows	-	White
Internal		
Vinyl	-	Grey
Walls	-	Grey
Ceiling	-	White
Door	-	Grey
Cabinetry	-	Grey

Item List

Item	Qty	Description
D1	x(1)	2040x820mm External Metal Clad Door With Glass Viewing Panel - Grey Glass & Door Closer.
D2	x(2)	2040x720mm External Metal Clad Door With Door Closer.
W1	x(3)	900x1200mm Sliding Glass Window - Grey Glass With Flyscreen & Internal Holland Blind.
W2	x(2)	300x750mm Obscure Glass Vented Window With Flyscreen.
AC	x(2)	3.5kw Mitsubishi Heavy Industries Reverse Cycle Split System Reverse Cycle Air Conditioner. External Units Mounted On Custom Air Conditioner Mounting Frame.
GN	x(1)	11.2kVa Kubota Mine Spec Diesel Generator With Custom 285L Bunded Diesel Tank.
SU	x(1)	2000mm Bench Top & Splashback, Lockable Cupboards & Single Drawer Under, Single Bowl Single Drainer (Cold Only)
OC	x(1)	1400mm Overhead Cupboards With Lockable Doors.
BU	x(1)	3.0L Boiling Water Unit - Wall Mounted.
FR	x(1)	Approx. 400L All Fridge.
MW	x(1)	Approx. 27L Microwave On Custom Shelf Over Pie Warmer.
PW	x(1)	Pie Warmer (Approx. 50 Pie Capacity).
CT	x(3)	Crib Table With (6) Chairs.
FE	x(1)	Fire Extinguisher & Sign.
WC	x(2)	Toilet Pan With Dual Flush Cistern.
MB	x(2)	Stainless Steel Hand Basin - Cold Only, Mirror Over.
WT	x(1)	1800mm Stainless Steel Wash Trough With 3 Taps (Cold).
WF	x(1)	Zip Stainless Steel Economaster Chilled Water Fountain.

Item List (Cont.)

Item	Qty	Description
HT	x(2)	External Hose Tap.
pt	x(4)	Paper Towel Dispenser.
sd	x(4)	Soap Dispenser.
ch	x(22)	Coat Hook *(*2x Rows Of 10 Hooks, + 2x Single Hooks).*
rh	x(2)	Roll Holder.
fw	x(2)	Floor Waste.

Notes

- 75mm Steel Frame Construction.
- 19mm F11 T&G Plywood Flooring.
- Coved Commercial 2mm R10 Vinyl Floor Covering In Crib Room Area & Wet Area.
- Pre-finished Plywood Internal Walls & Ceiling Lining.
- Approx. (2)x 1000 Ltr Potable Water Tank With Chemlock Fitting For Fill Point, Mounted Within Trailer Frame (*Bottom Flush With Frame) Fitted With Water Pressure Pump.
- Approx. 1000 Ltr Waste Tank, Mounted Within Trailer Frame With Chemlock Fitting For Pump Out (*Bottom Flush With Frame).
- Grey Water From Sink, Hand Basins To Run Off Hose At Rear Of Building (*Approx. 20m Hose For Grey Water).
- Unregistered Trailer With Maximum Trailer Towing Speed of 20km Per Hour. Trailer Designed To Be Used On Mine Sites / Construction Sites Only. Mudgaurds Fitted Above Wheels.
- Trailer Fitted With A Yard Release System On The Air Brakes.
- Trailer Also Fitted With Spare Tyre, Tool Box With Basic Maintenance & Breakdown Items.

Electrical Legend

Icon	Qty	Description
DSB	x(1)	Metal External Distribution Switchboard (Lockable) With Double Pole Main Switch, Double Pole Circuit Breakers Fitted With Cirlock Metal Lockouts & Injection Test Kit.
	x(1)	Light Switch
PB	x(2)	Push Button Time Delayed Light Switch
WP	x(2)	Weatherproof Light Switch
	x(4)	10amp Single GPO
2	x(2)	10amp Double GPO
2 WP	x(2)	10amp Double Weatherproof GPO
AC	x(2)	External Isolator Switch - Split AC
	x(2)	600mm LED Weatherproof Light Fitting
	x(3)	1200mm LED Batten Light Fitting
	x(2)	600mm LED External Light Fitting
SD	x(1)	Smoke Detector
	x(4)	100w LED Flood Light - Wall Mounted.
*	x(1)	Flashing Amber Beacon

** Note: Underfloor Double Weatherproof GPO Required For Pump/Tank Alarm.*

= Height Of Electrical Point

CLIENT APPROVAL			
Signature:		Date:	
Rev.	Description	Date	By
A	Issued for Client Review	13/05/19	BW

MULTITRADE BUILDING HIRE

THIS DRAWING AND DESIGN IS THE SOLE PROPERTY OF JABEGIL PTY LTD T/A MULTITRADE BUILDING HIRE A.B.N. 36 010 138 600 IT MAY NOT BE REPRODUCED, COPIED WHOLE OR IN PART WITHOUT WRITTEN AUTHORITY.

CLIENT		DATE
		20/08/20
TITLE: 12.0x3.0m MOBILE CRIB ROOM - FLOOR PLAN / ELEVATION		SCALE: 1:75
DESIGN WIND LOAD: C2 (W50C)	DRAWN: BW	CHECKED:
DRAWING NUMBER: SQF-3463-01	REVISION: A	SHEET SIZE: A3